118A-ED-B03
LIVING
UTILITY
W/C
188A-ID-B05
188A-ID-B04
188A-ID-B03
BEDROOM 4
188A-W-B02
118A-ED-B01
188A-W-B01
RWP
188A-ID-B07
188A-ID-B06
88A-ID-B02
188A-ID-B01
EN-SUITE
118A-ED-B02
118A-ED-B04
CYCLE STORAGE
PUMP
SUMP/
PUMP
UNDER-STAIR STORE
/PLANT
BOILER
TANK

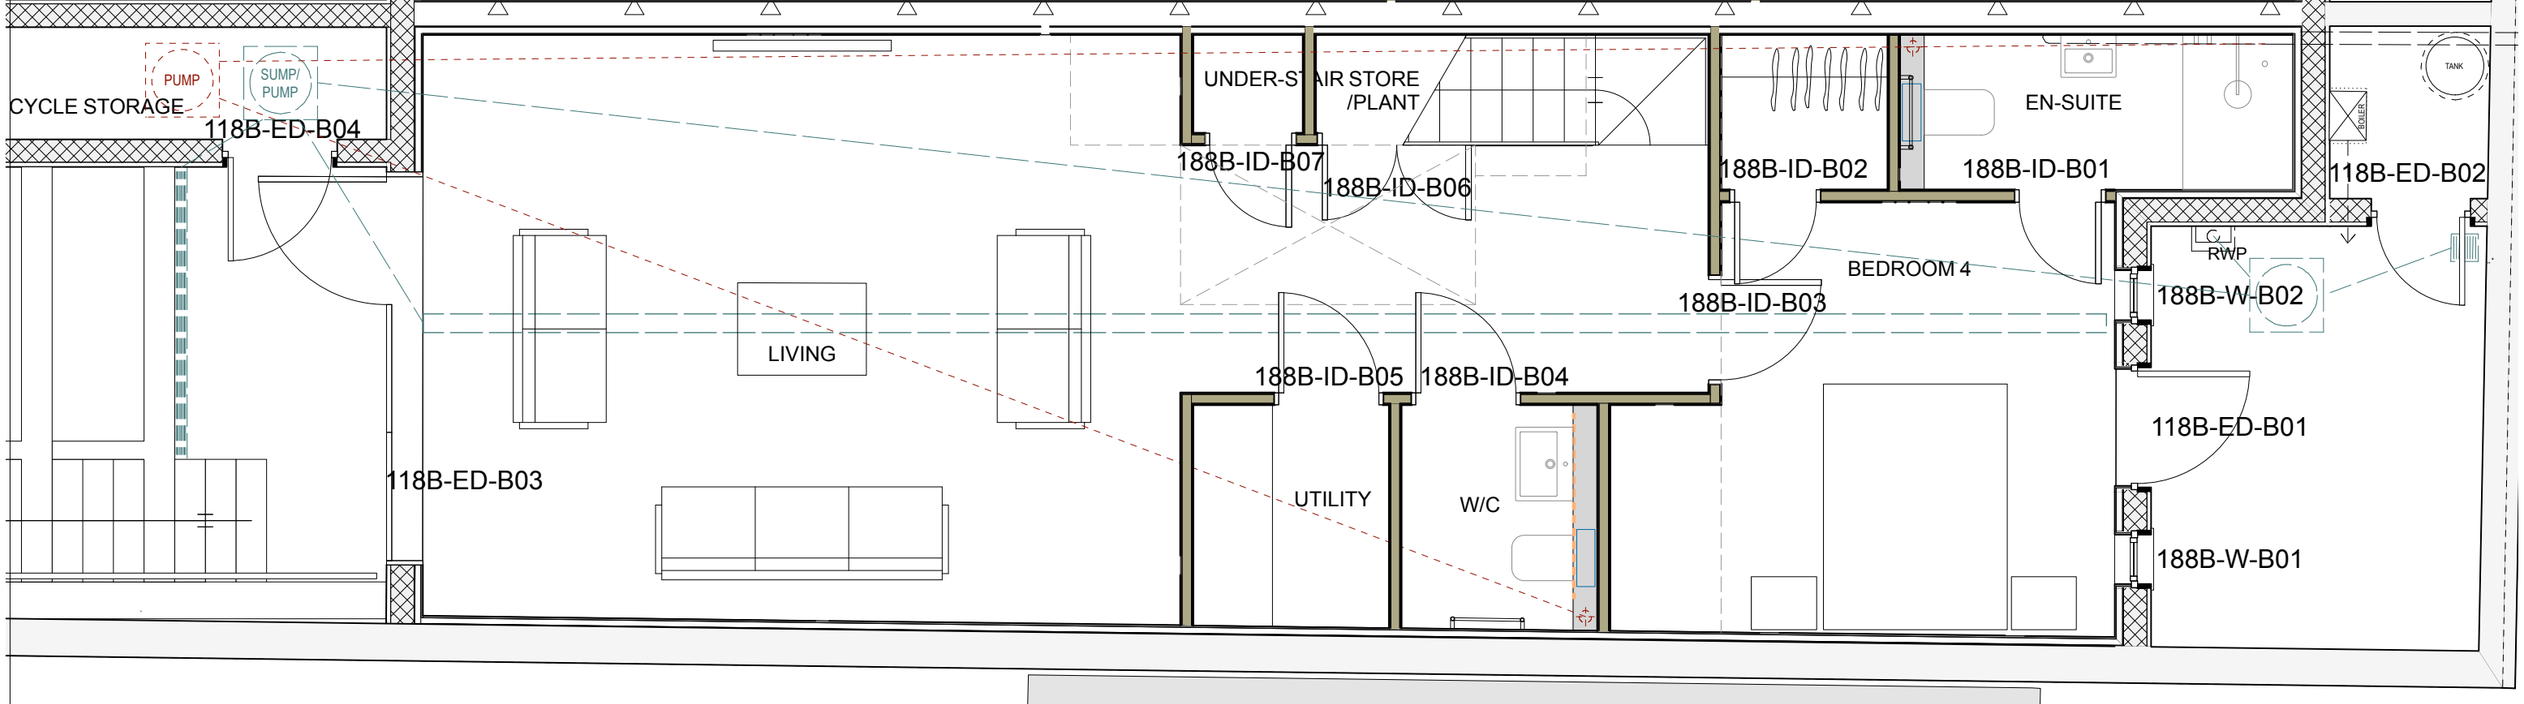

PROPOSED LOWER GROUND FLOOR PLANS

1 2 4m

Notes-

This drawing is not for construction- indicative for Planning , Building Control and costing

Do not scale from drawings , please check all dimensions on site

Please report any ommissions and discrepancies to the Architect immediately

This drawing should be read in conjunction with the Structural Engineers drawings and calculations

REVISIONS- (YY/MM/DD)
A - 16/04/29 - Page configured
B - 16/05/16 - Client update
C - 16/05/21 - Plans Updated
D - 16/07/19 - Plans Updated
E - 16/11/02 - Structure Updated
F - 16/12/05 - Plans Updated
G - 17/02/15 - Plans Updated

Client-	RICHMOND GREEN DEVELOPMENTS LT
Project-	188 AMYAND PARK ROAD
Drawing Title-	PROPOSED LOWER GROUND FLOOR PLANS
Drawing No-	16010-117
Scale-	1:50 @ A3
Status-	TECHNICAL

GOATER JONES
1 CASTLE YARD, RICHMOND , TW10 6TF
www.goaterjones .com Tel: 02083 323 923